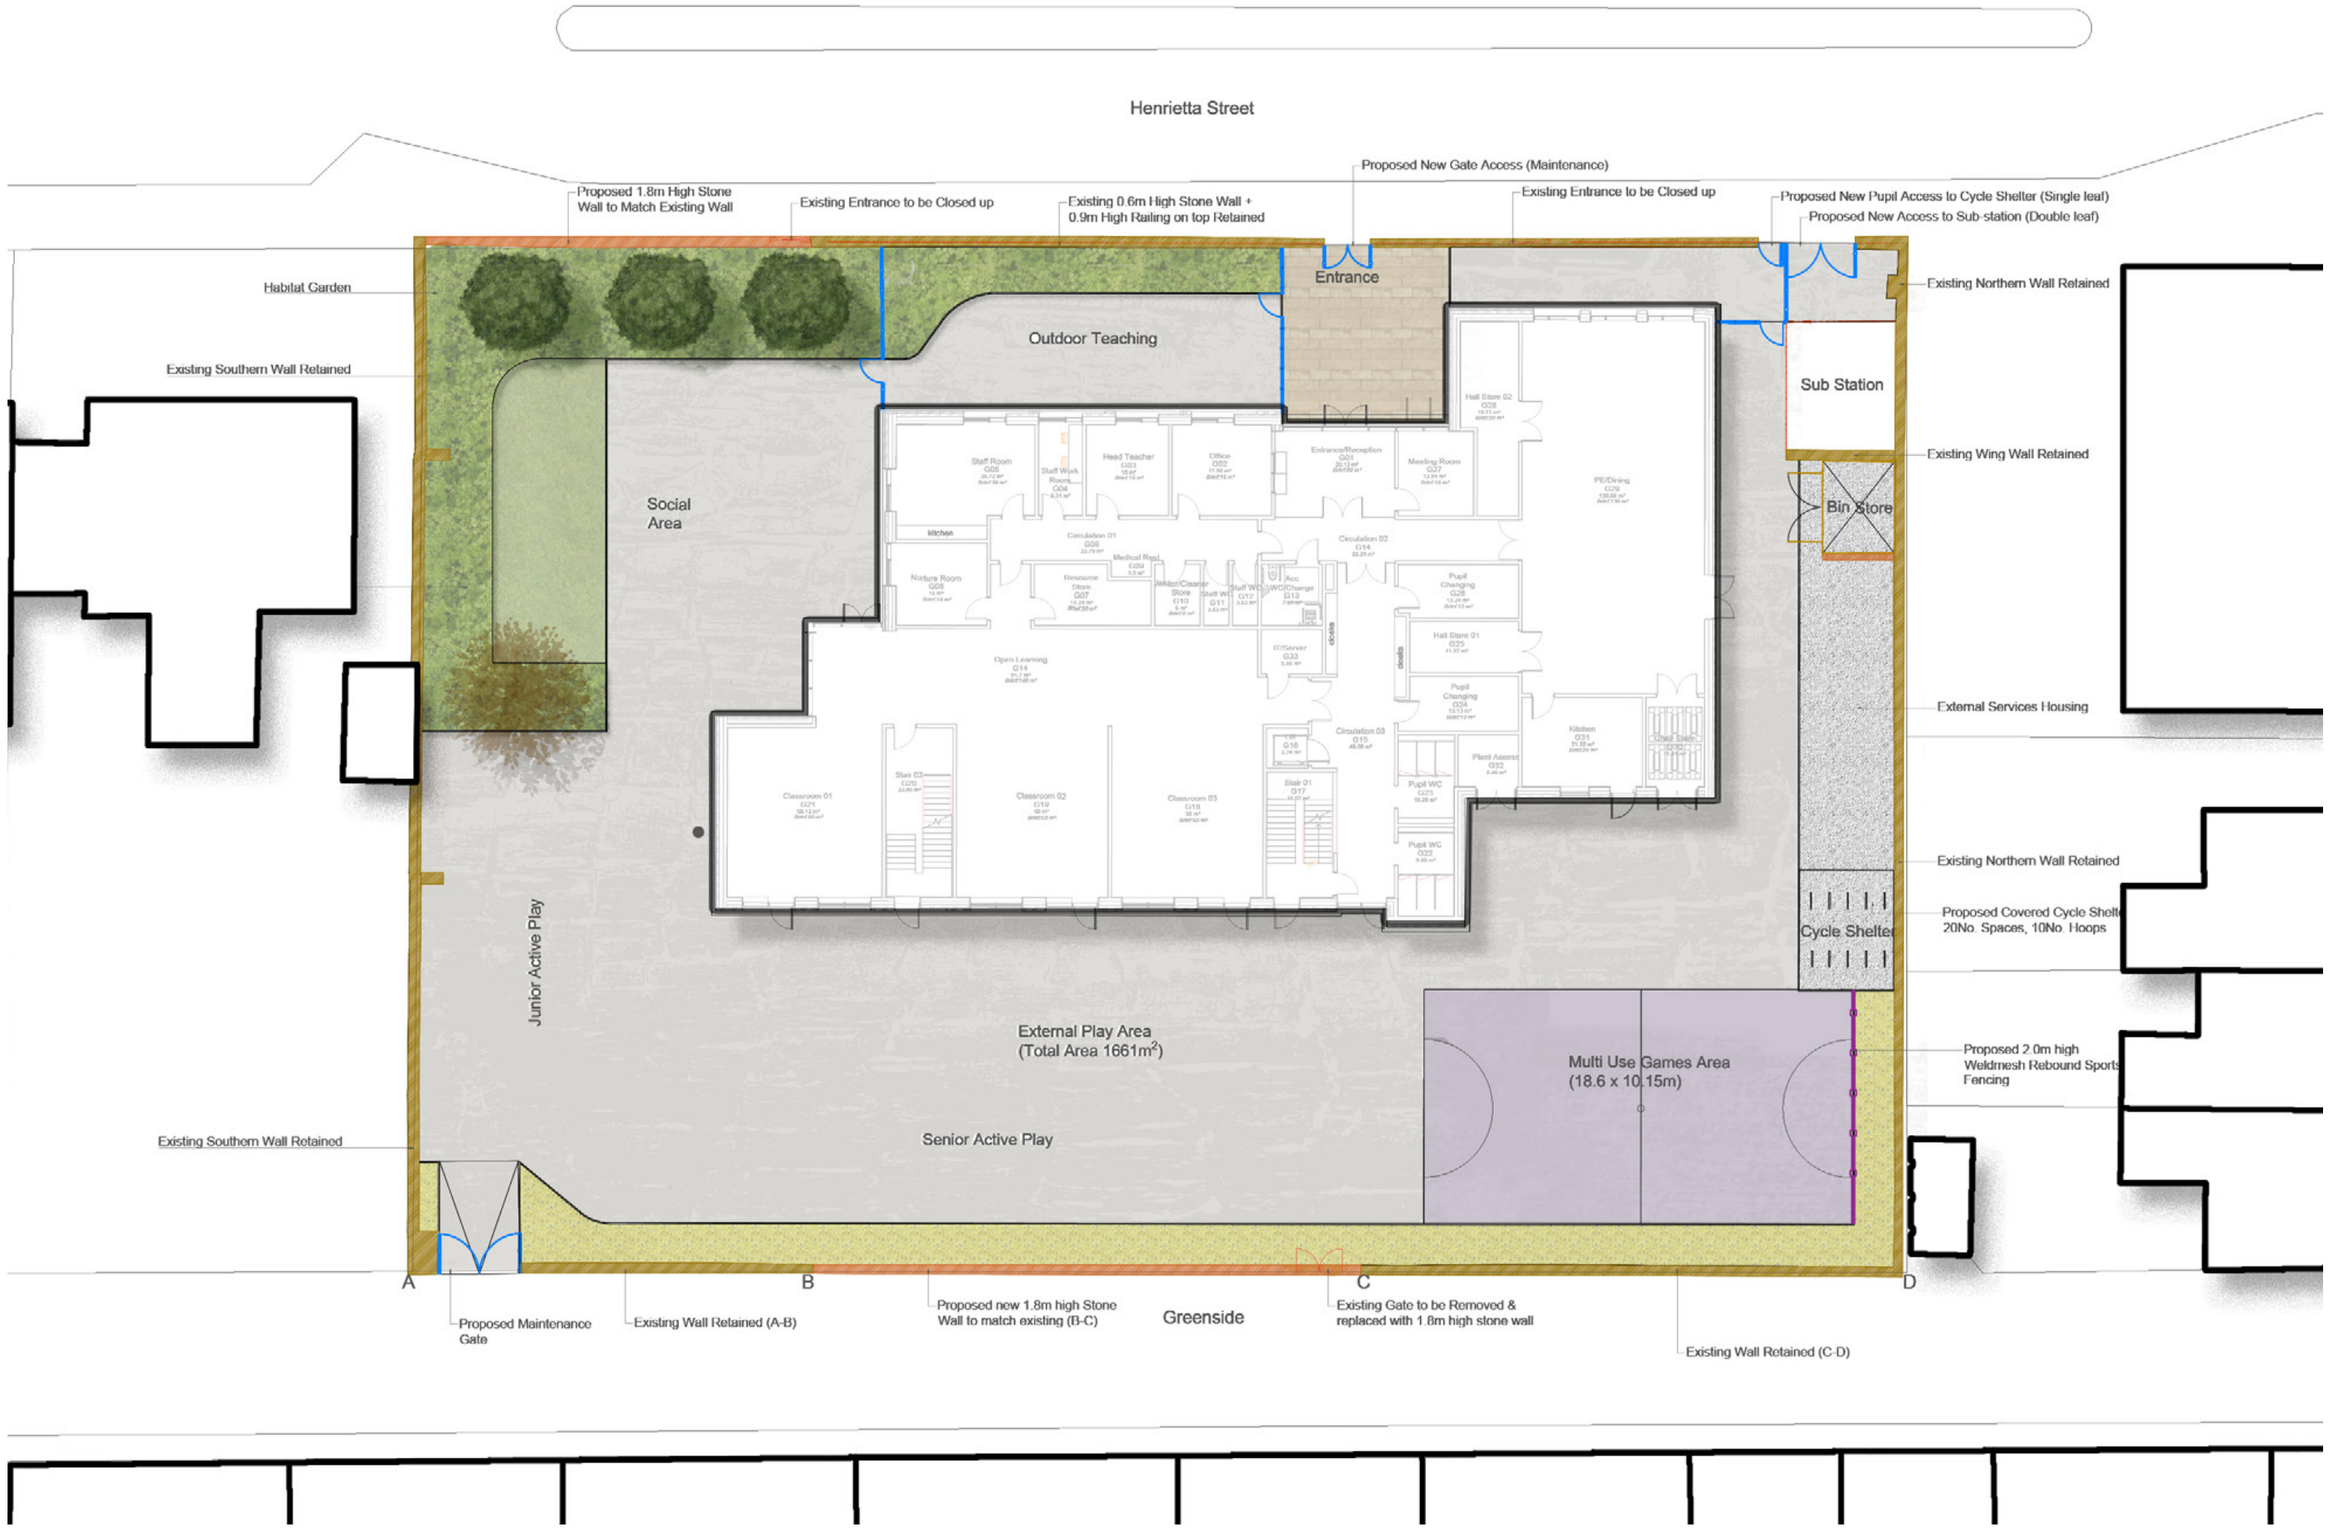DESIGN PROPOSAL
SACRED HEART PRIMARY SCHOOL